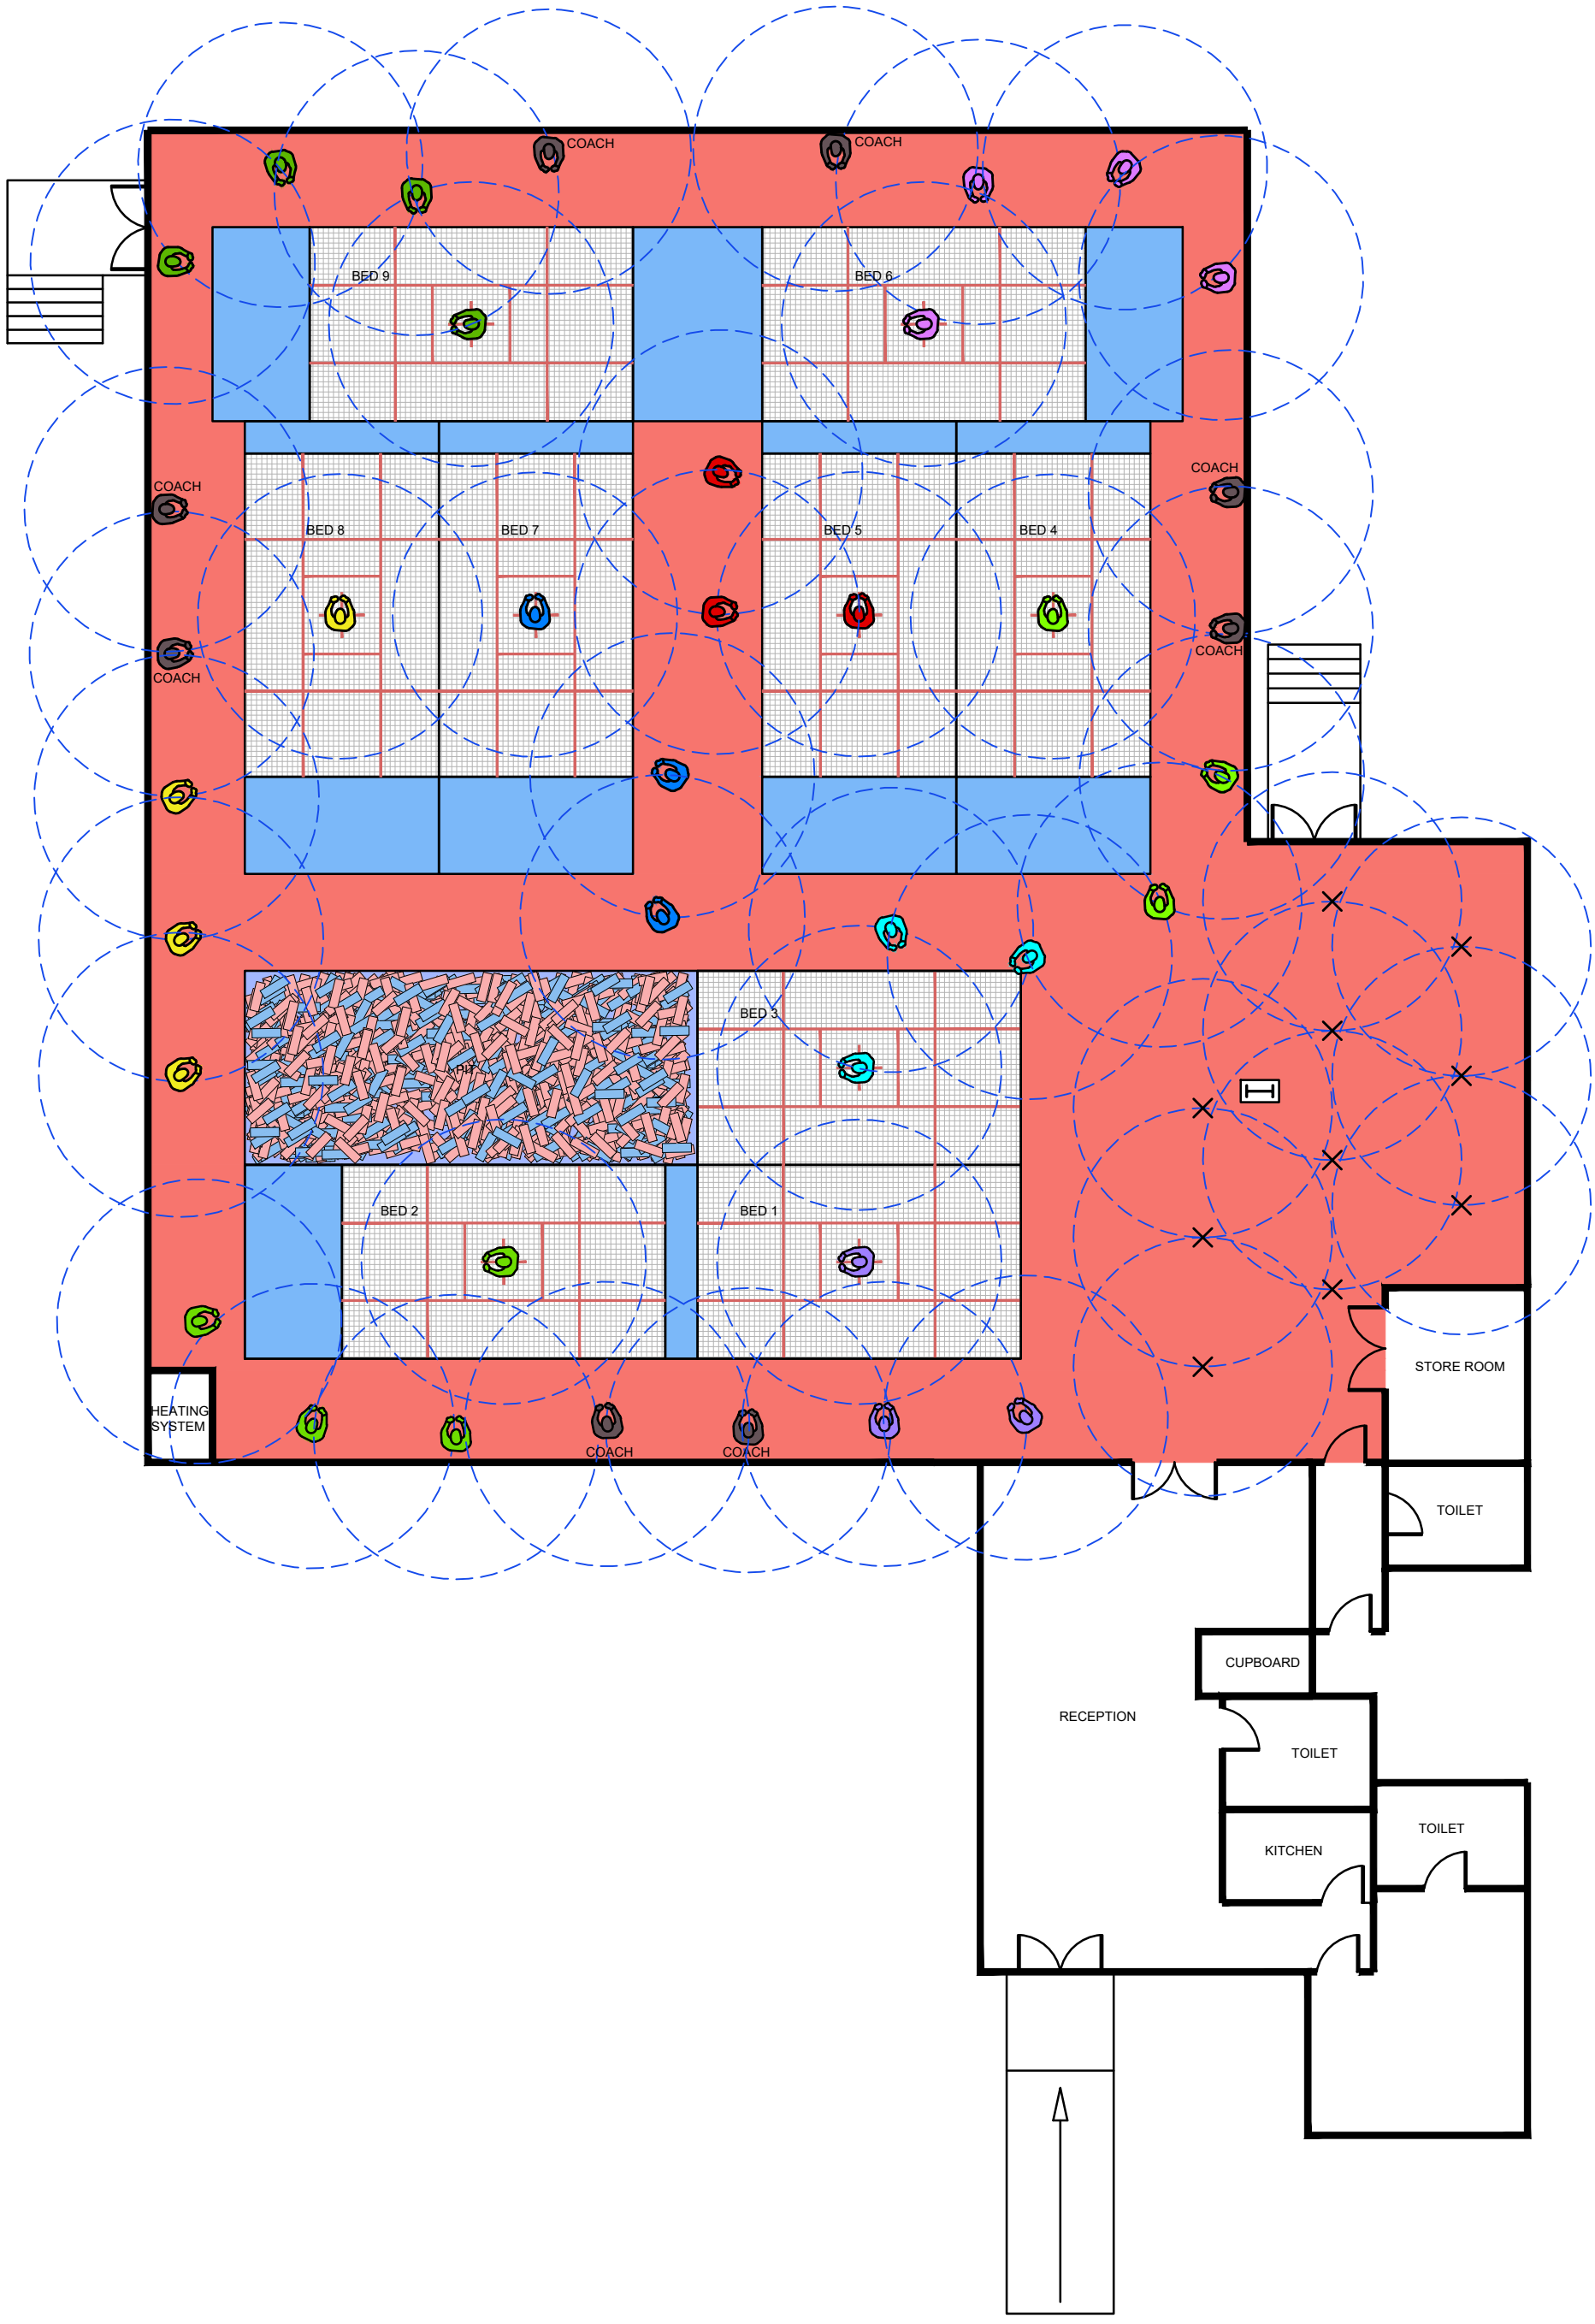
COACH
COACH
BED 9
BED 6
COACH
COACH
COACH
COACH
BED 8
BED 7
BED 5
BED 4
BED 3
PIT
BED 2
BED 1
HEATING SYSTEM
COACH
COACH
STORE ROOM
TOILET
CUPBOARD
RECEPTION
TOILET
KITCHEN
TOILET